Transition Profile Between D4 and D1

Rev.0B

Scale 1:50

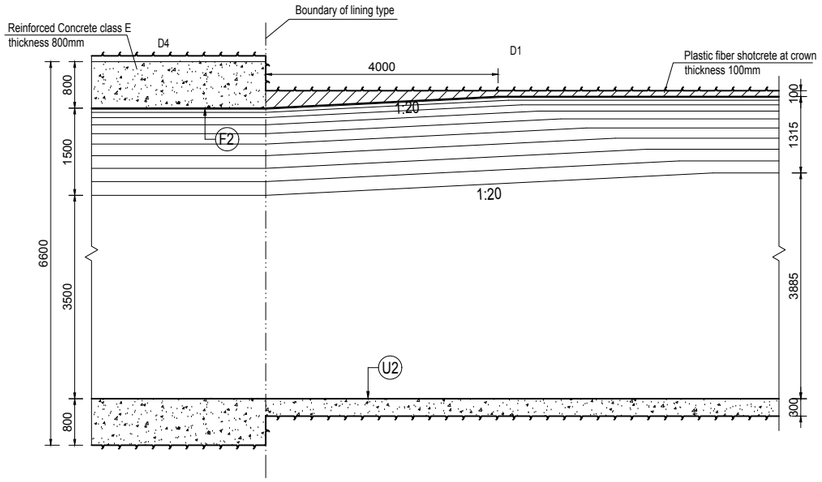

Transition Profile Between D3 and D1

Rev.0B

Scale 1:50

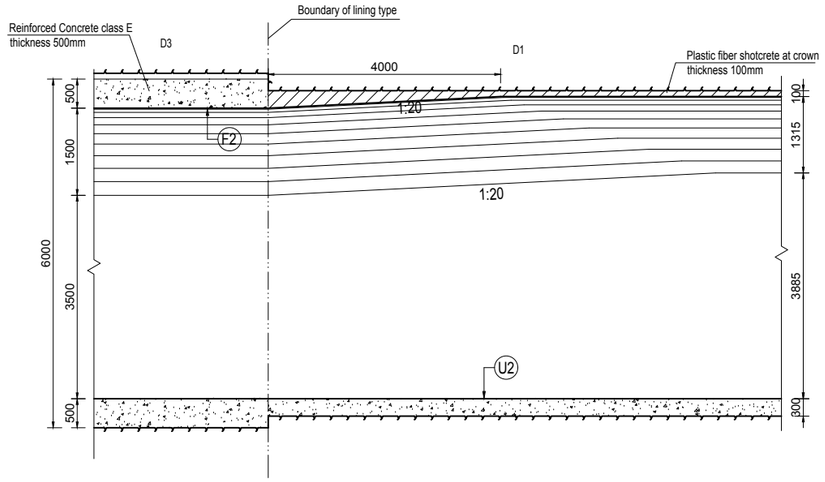

Transition Profile Between D4 and D2

Rev.0B

Scale 1:50

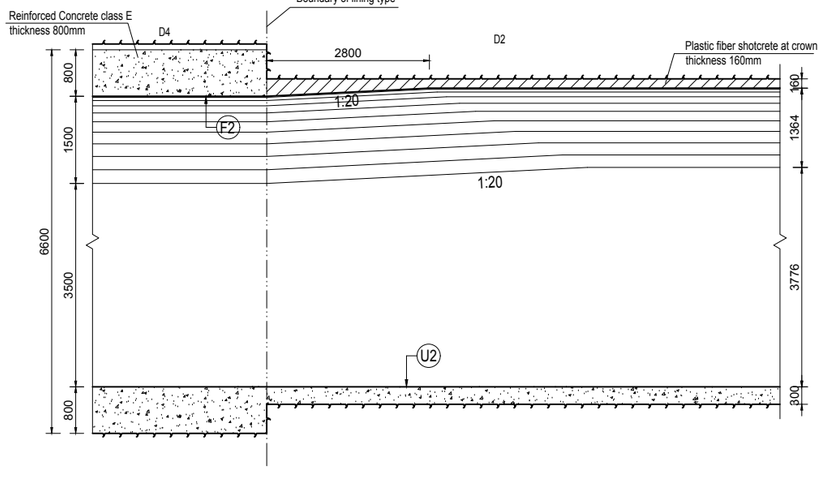

Transition Profile Between D3 and D2

Rev.0B

Scale 1:50

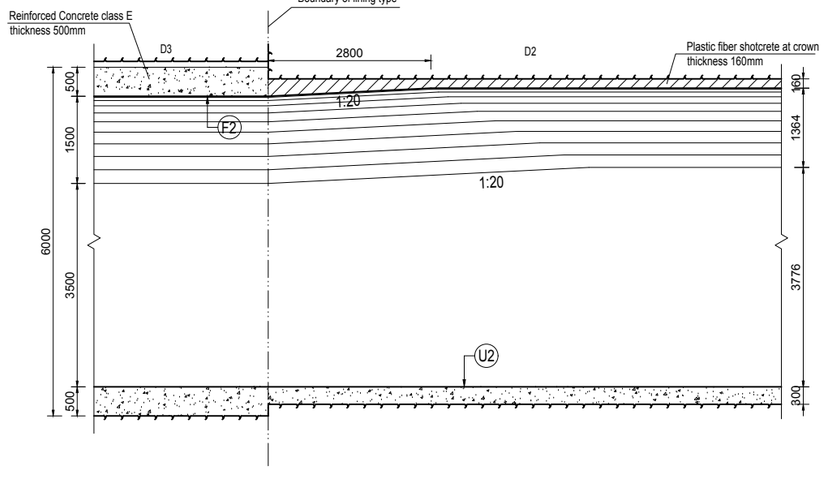

SCALE:

1:50 0 0.5 1.0 1.5 2.0 2.5m

NOTE

1. Coordinates, chainages & elevations are in meters,and all dimensions are in millimeters unless otherwise stated.
2. Symbol description:
   A-Line is the design excavation line.
   D denotes deformed bar, yield strength of the deformed bar is 500MPa;
3. Strength specification of concrete & shotcrete:
   (1) Concrete class E: Cylinder specified compressive strength 24MPa at 28 days.
   (2) Shotcrete: Cylinder specified compressive strength 25MPa at 28 days.
4. Grouting requirement: consolidation grouting pressure should be determined according to surrounding rock condition and grouting experiment. Consolidation grouting hole is no less than 47.5mm.
5. The construction joints shall be determined by constructor according to the Contract ANNEX 13 Part C 17.3.1.

Rev.0B

Rev.0B

REFERENCE DRAWINGS

UT1-PC-DHI-TE-MS-037	Concrete Linning Method Statement of DT
UT1-C-010-CVL-DG-42001	Arrangement Drawing of Diversion Tunnel
UT1-C-010-CVL-DG-42002	Excavation and Support Drawing of Inlet and Outlet of Diversion Tunnel
UT1-C-010-CVL-DG-42003	Excavation and Initial Support Drawing of Diversion Tunnel
UT1-C-010-CVL-DG-42008	Outline of Diversion Tunnel Intake Tower

SYMBOL AND LEGEND

FOR APPROVAL

THIS DRAWING AND THE INFORMATION CONTAINED HEREIN ARE PRELIMINARY FOR APPROVAL.
IT CAN BE CHANGED IN THE EXECUTION STAGE
THIS DRAWING IS THE PROPERTY OF DOOSAN HEAVY INDUSTRIES & CONSTRUCTION CO., LTD.
IT IS NOT TO BE COPIED OR USED IN ANY WAY DETRIMENTAL TO THE COMPANY.

REV. NO.	DATE	DESCRIPTION	DRAWN	CHKD.	APPD.
0B	14.APR.2022	As RN-0108	DONG Z.Z.	K.J. KIM	Y.S. SON
0A	15.MAR.2022	FIRST ISSUE	DONG Z.Z.	K.J. KIM	Y.S. SON

PROJECT TITLE

Upper Trishuli-1 HEP (216MW)

OWNER

NWEDC NEPAL WATER AND ENERGY DEVELOPMENT CO. PVT. LTD.

OWNER'S ENGINEER

TRACTEBEL ENGIE jade CONSULT

CONTRACTOR

DOOSAN Doosan Heavy Industries & Construction

DRAWING TITLE

OUTLINE DRAWING OF DIVERSION TUNNEL LINING(3/3)

DRAWING NUMBER	SHEET NO.	REV. NO.
UT1-C-010-CVL-DG-42005-3	3 OF 3	0B

A1 (594 x 841 MM)